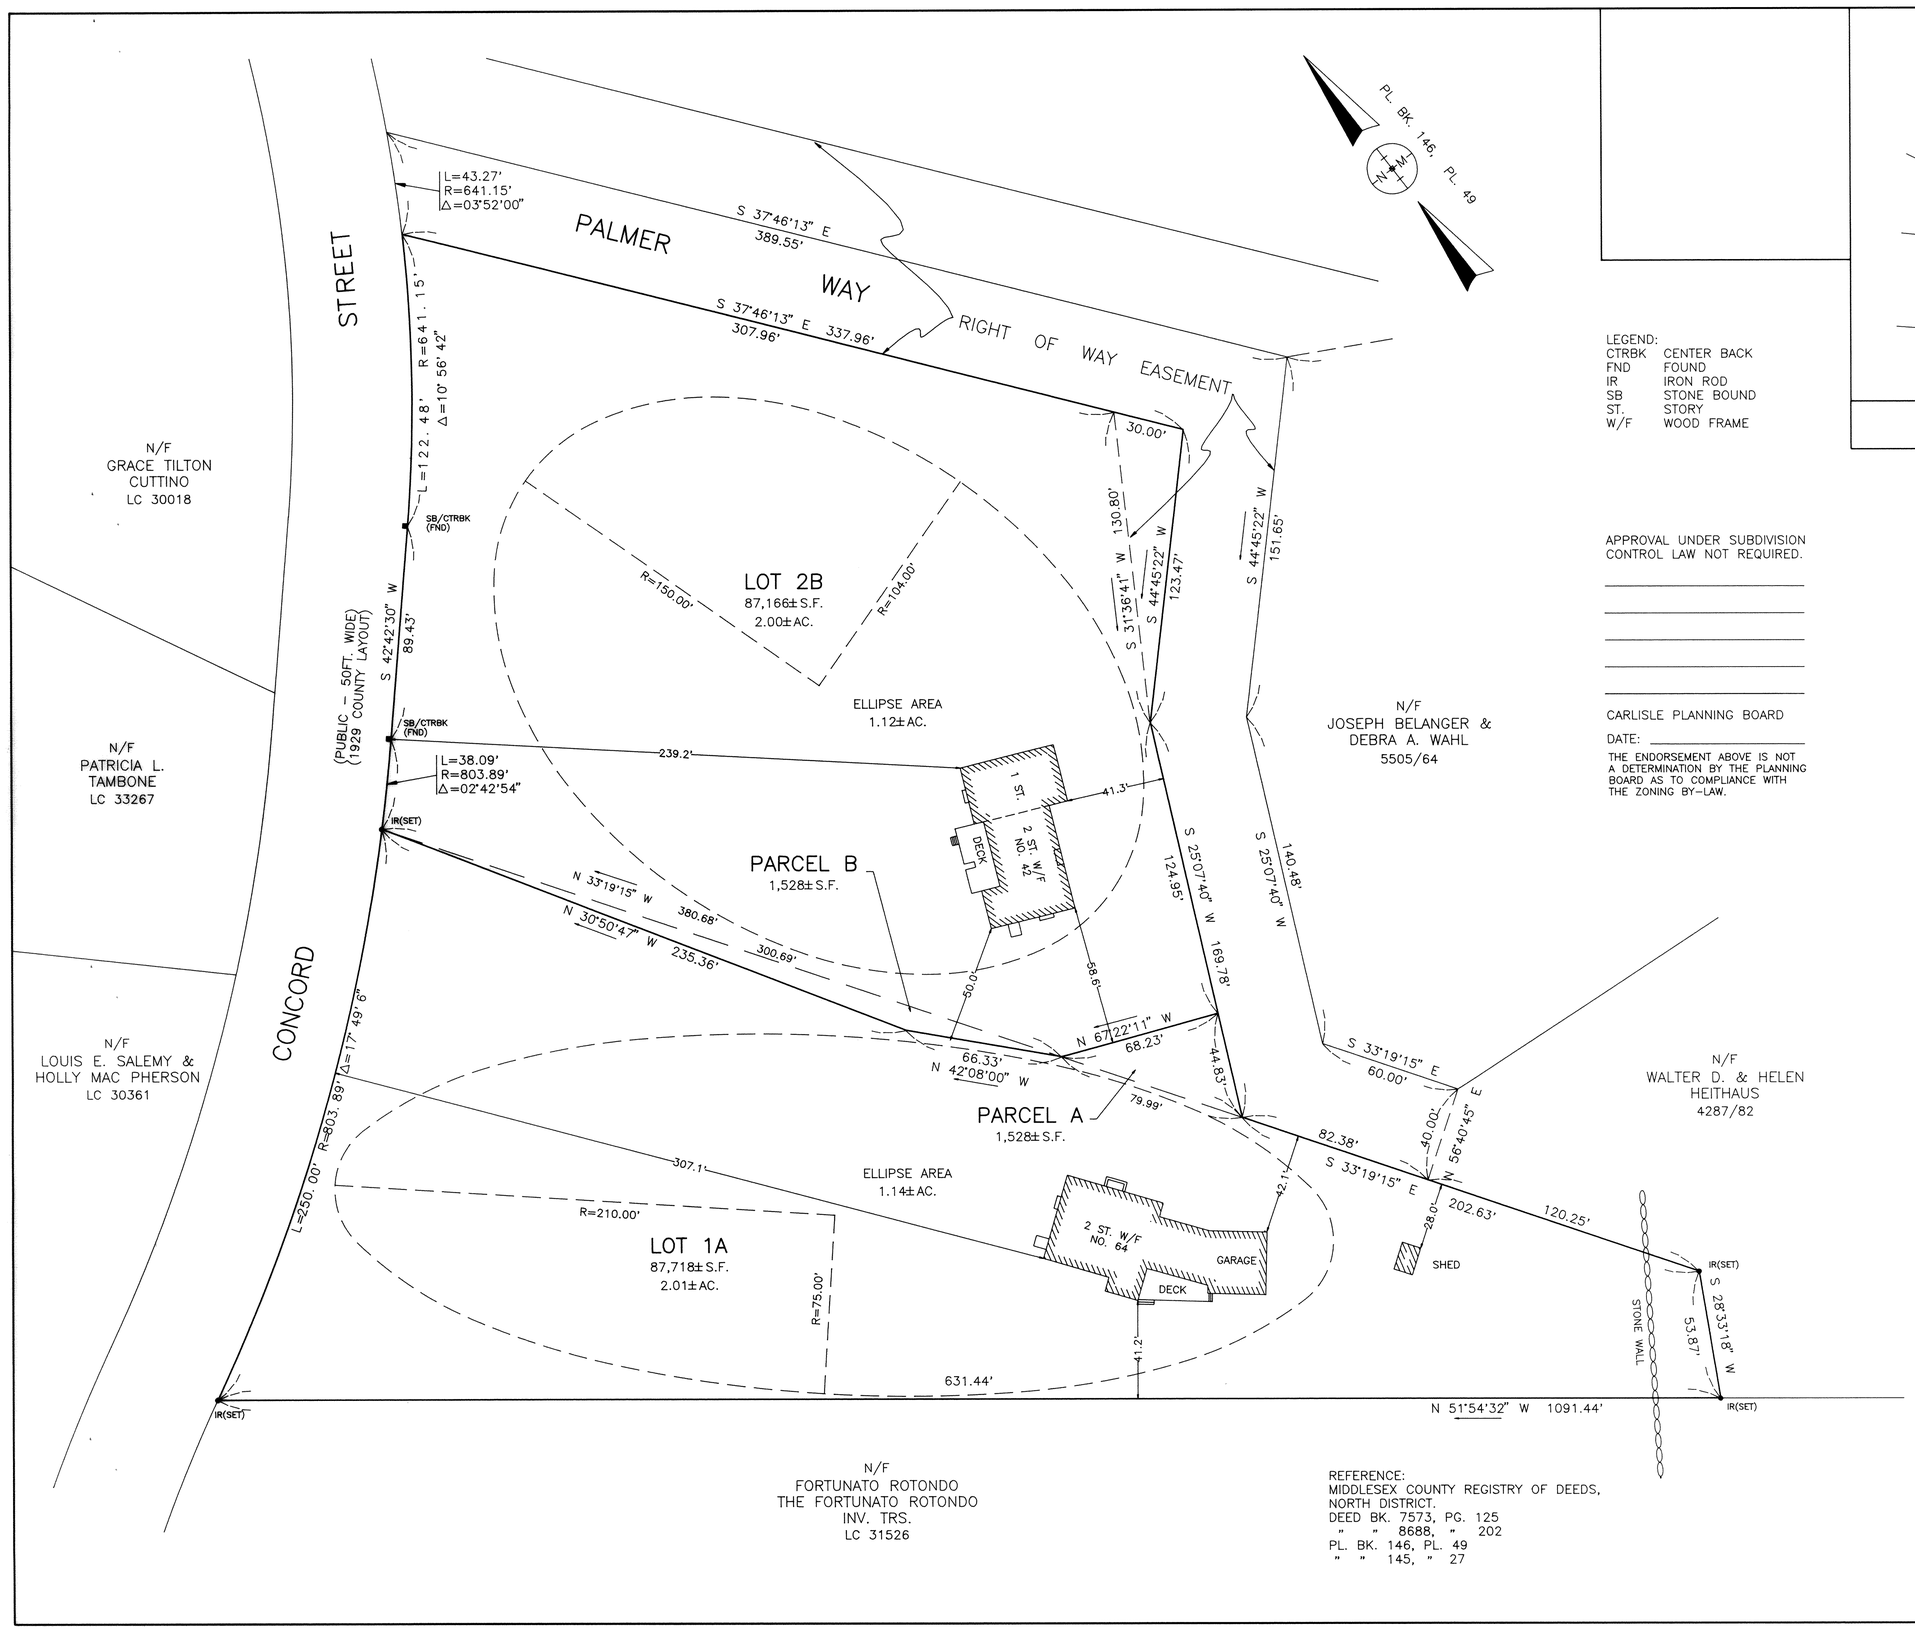

LEGEND:

CTRBK	CENTER BACK
FND	FOUND
IR	IRON ROD
SB	STONE BOUND
ST.	STORY
W/F	WOOD FRAME

APPROVAL UNDER SUBDIVISION CONTROL LAW NOT REQUIRED.

_____

_____

_____

_____

_____

CARLISLE PLANNING BOARD

DATE: _____

THE ENDORSEMENT ABOVE IS NOT A DETERMINATION BY THE PLANNING BOARD AS TO COMPLIANCE WITH THE ZONING BY-LAW.

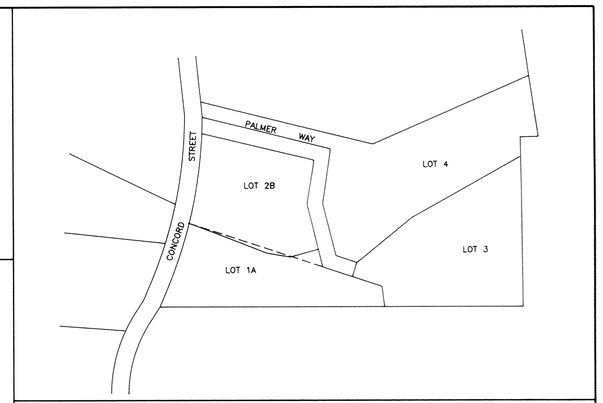

LOCUS MAP
SCALE: 1IN=200± FT

NOTES:
1.) THE PROPERTY IS LOCATED IN A RESIDENCE B ZONE DISTRICT.
2.) THE CURRENT OWNERS OF THE PROPERTY ARE:
LOT 1 JEFFREY F. DINARDO & KRISTINE E. BERGENHEIM
64 PALMER WAY
CARLISLE, MA. 01741
BK. 7573 PG. 125

LOT 2 ROBERT M. LUOMA & SARAH E. STOKES
42 PALMER WAY
CARLISLE, MA. 01741
BK. 8688 PG. 202

3.) LOT 1 IS SHOWN ON ASSESSORS MAP 8 AS PARCEL 41 AND LOT 2 IS SHOWN ON ASSESSORS MAP 8 AS PARCEL 42.

4.) LOT 1 SHALL BE COMBINED WITH PARCEL A TO BECOME LOT 1A. LOT 2 SHALL BE COMBINED WITH PARCEL B TO BECOME LOT 2B.

I HEREBY CERTIFY TO THE BEST OF MY PROFESSIONAL KNOWLEDGE, INFORMATION AND BELIEF THAT:
1.) THIS PLAN HAS BEEN PREPARED IN CONFORMITY WITH THE RULES AND REGULATIONS OF THE REGISTERS OF DEEDS OF THE COMMONWEALTH OF MASSACHUSETTS.

10-12-99
DATE

PROFESSIONAL LAND SURVEYOR

COMMONWEALTH OF MASSACHUSETTS
JOHN LAWRENCE NOONAN
No. 33000
PROFESSIONAL LAND SURVEYOR

REFERENCE:
MIDDLESEX COUNTY REGISTRY OF DEEDS,
NORTH DISTRICT.
DEED BK. 7573, PG. 125
" " 8688, " 202
PL. BK. 146, PL. 49
" " 145, " 27

SUBDIVISION PLAN OF LAND IN CARLISLE, MA.

(MIDDLESEX COUNTY)

PREPARED FOR: JEFFREY DINARDO & KRISTINE E. BERGENHEIM

SCALE 1IN=30FT SEPTEMBER 21,1999

FEET 0 15 30 60 90 120
METERS 0 5 15 30

NOONAN & MC DOWELL, INC.
25 BRIDGE STREET, SUITE 6
BILLERICA, MASS. 01821-1023
(978) 667-9736

DWG. NO. 1647P JOB NO. 1647